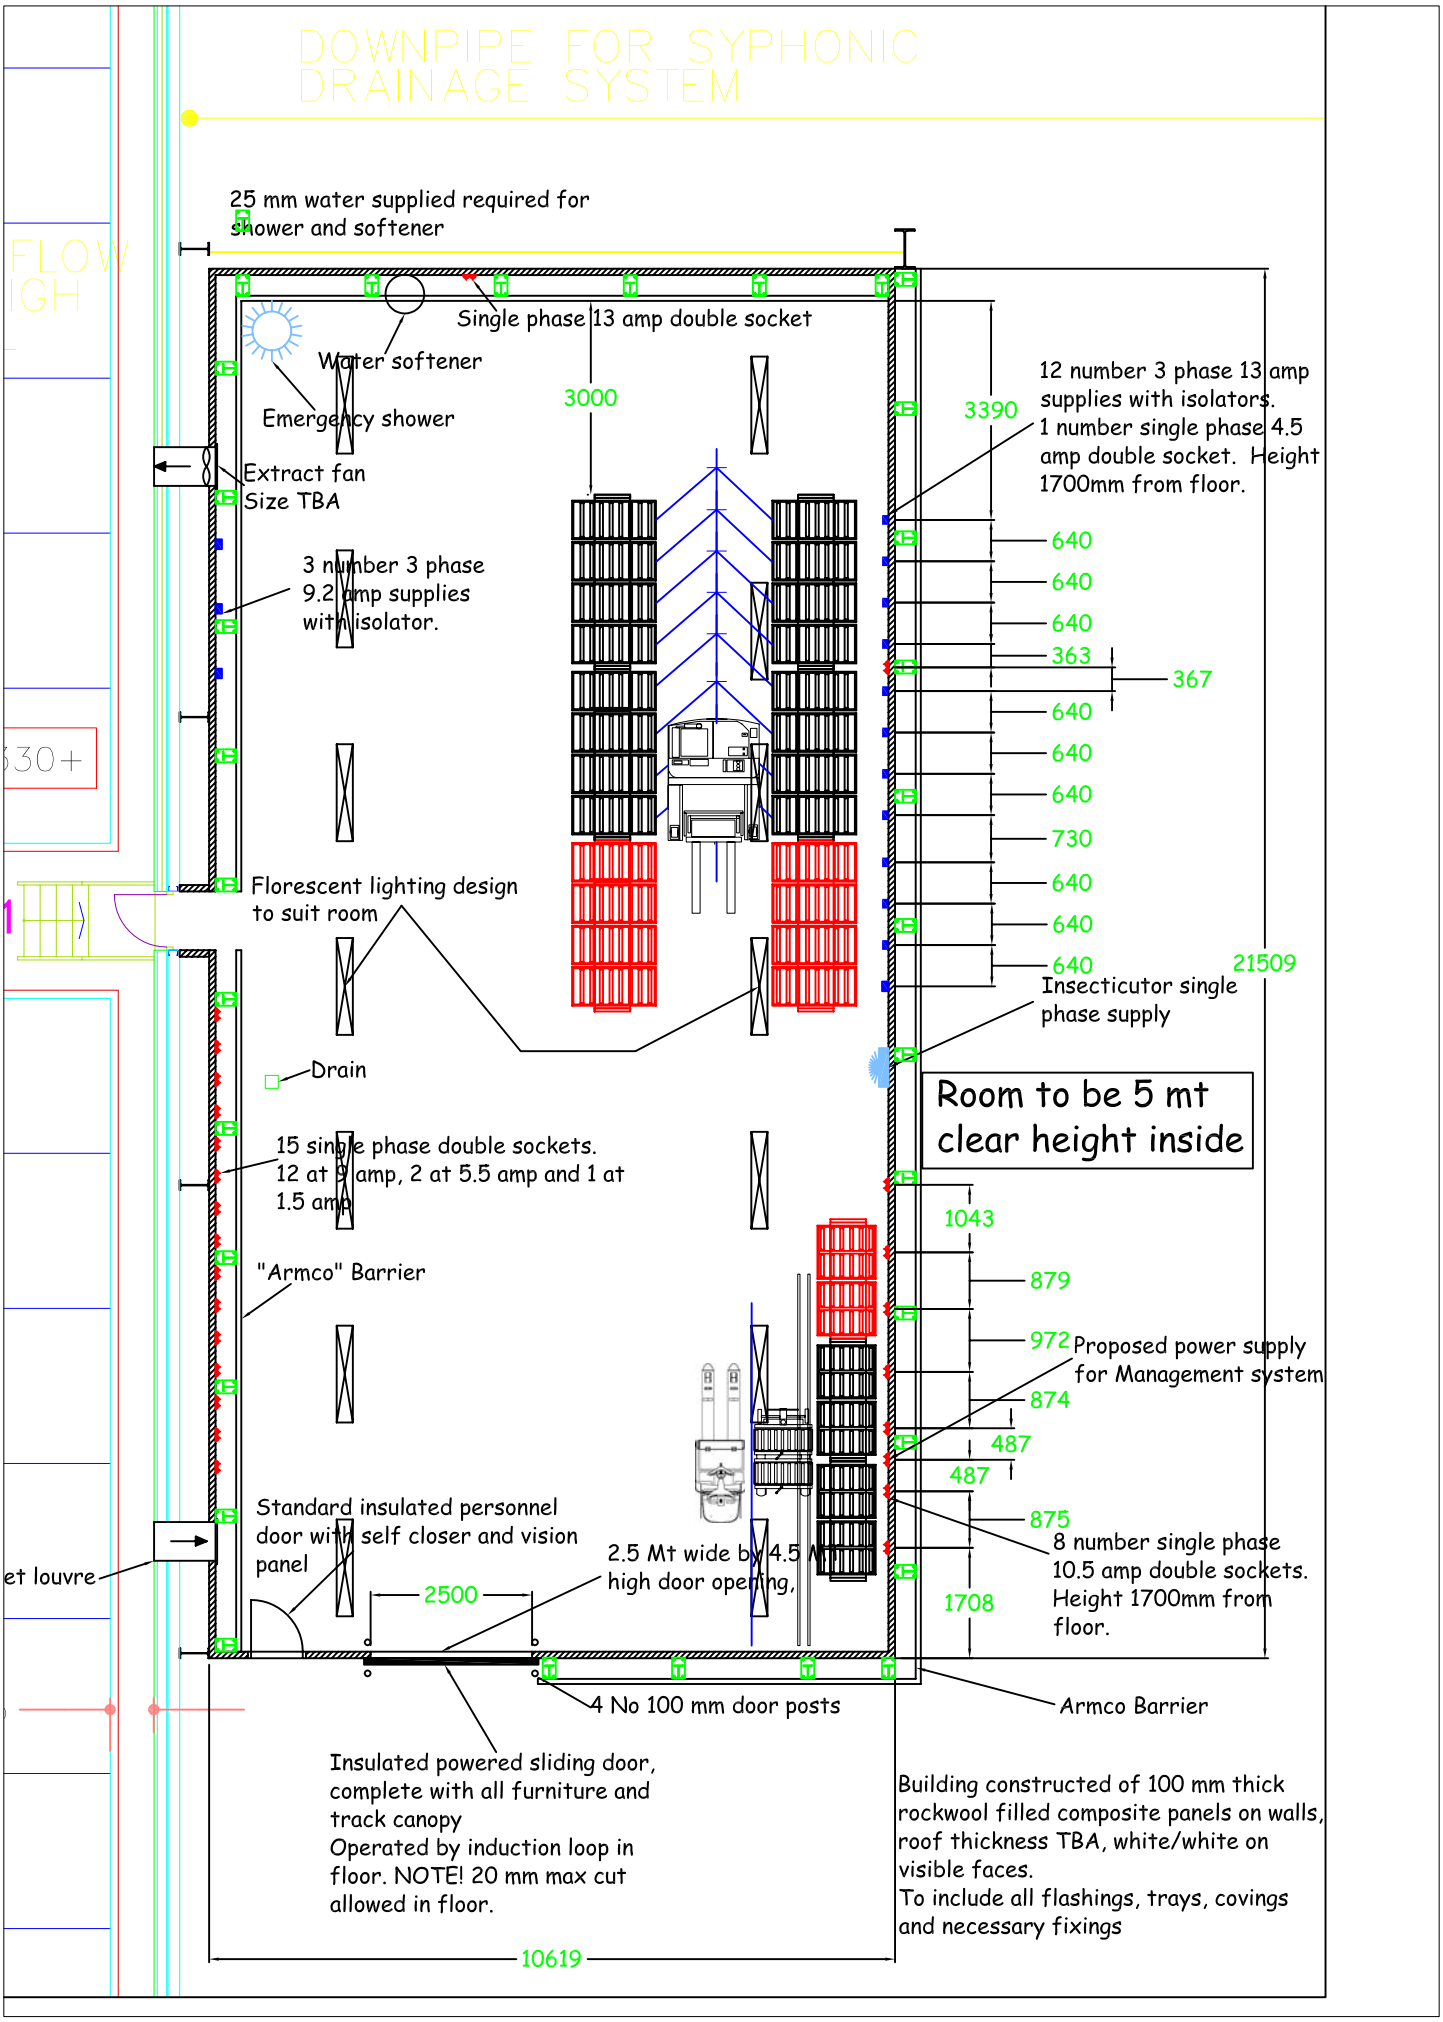
DOWNPIPE FOR SYPHONIC DRAINAGE SYSTEM
25 mm water supplied required for shower and softener
Single phase 13 amp double socket
Water softener
Emergency shower
Extract fan Size TBA
3000
3390
12 number 3 phase 13 amp supplies with isolators. 1 number single phase 4.5 amp double socket. Height 1700mm from floor.
3 number 3 phase 9.2 amp supplies with isolator.
640
640
640
363
367
640
640
640
730
640
640
640
21509
Florescent lighting design to suit room
Insecticutor single phase supply
Drain
Room to be 5 mt clear height inside
15 single phase double sockets. 12 at 9 amp, 2 at 5.5 amp and 1 at 1.5 amp
1043
"Armco" Barrier
879
972
Proposed power supply for Management system
874
487
487
875
Standard insulated personnel door with self closer and vision panel
2.5 Mt wide by 4.5 Mt high door opening,
8 number single phase 10.5 amp double sockets. Height 1700mm from floor.
1708
2500
et louvre
4 No 100 mm door posts
Armco Barrier
Insulated powered sliding door, complete with all furniture and track canopy
Operated by induction loop in floor. NOTE! 20 mm max cut allowed in floor.
Building constructed of 100 mm thick rockwool filled composite panels on walls, roof thickness TBA, white/white on visible faces.
To include all flashings, trays, covings and necessary fixings
10619